Anderson 500 kV Substation and System Modifications

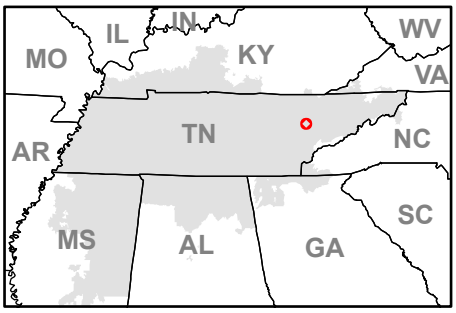

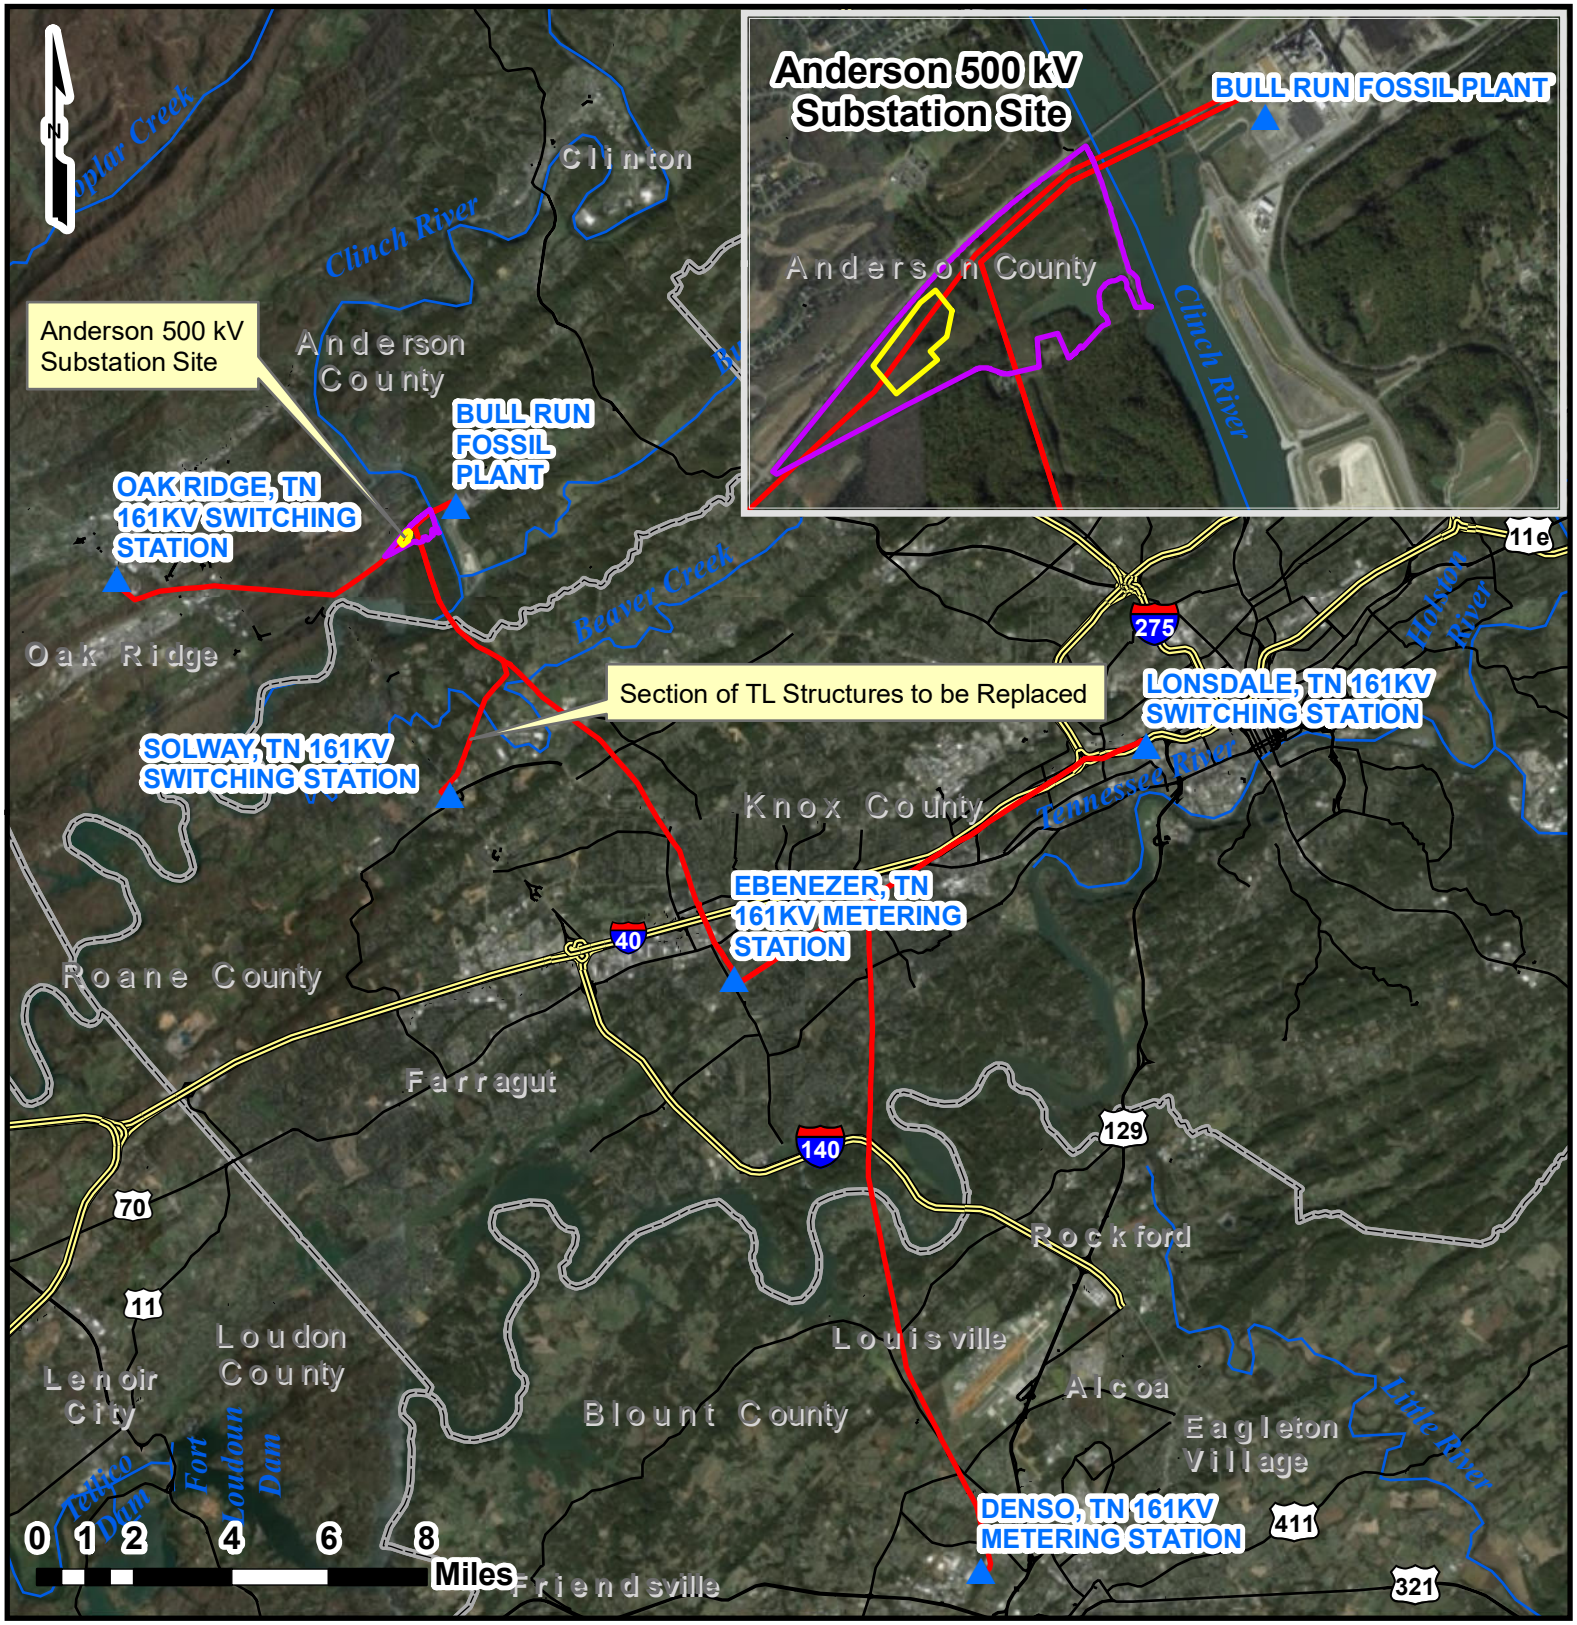

Legend

Substations — Fiber_Path — New Anderson 500 kV Substation — Parcel_MHR-1