North Oakland - Coffeeville, MS Proposed Transmission Project

N

2,000 1,000 0 2,000 Feet

1 inch = 2,000 feet

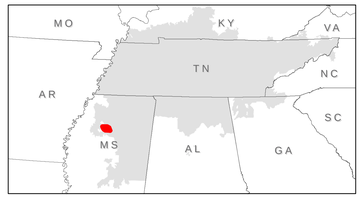

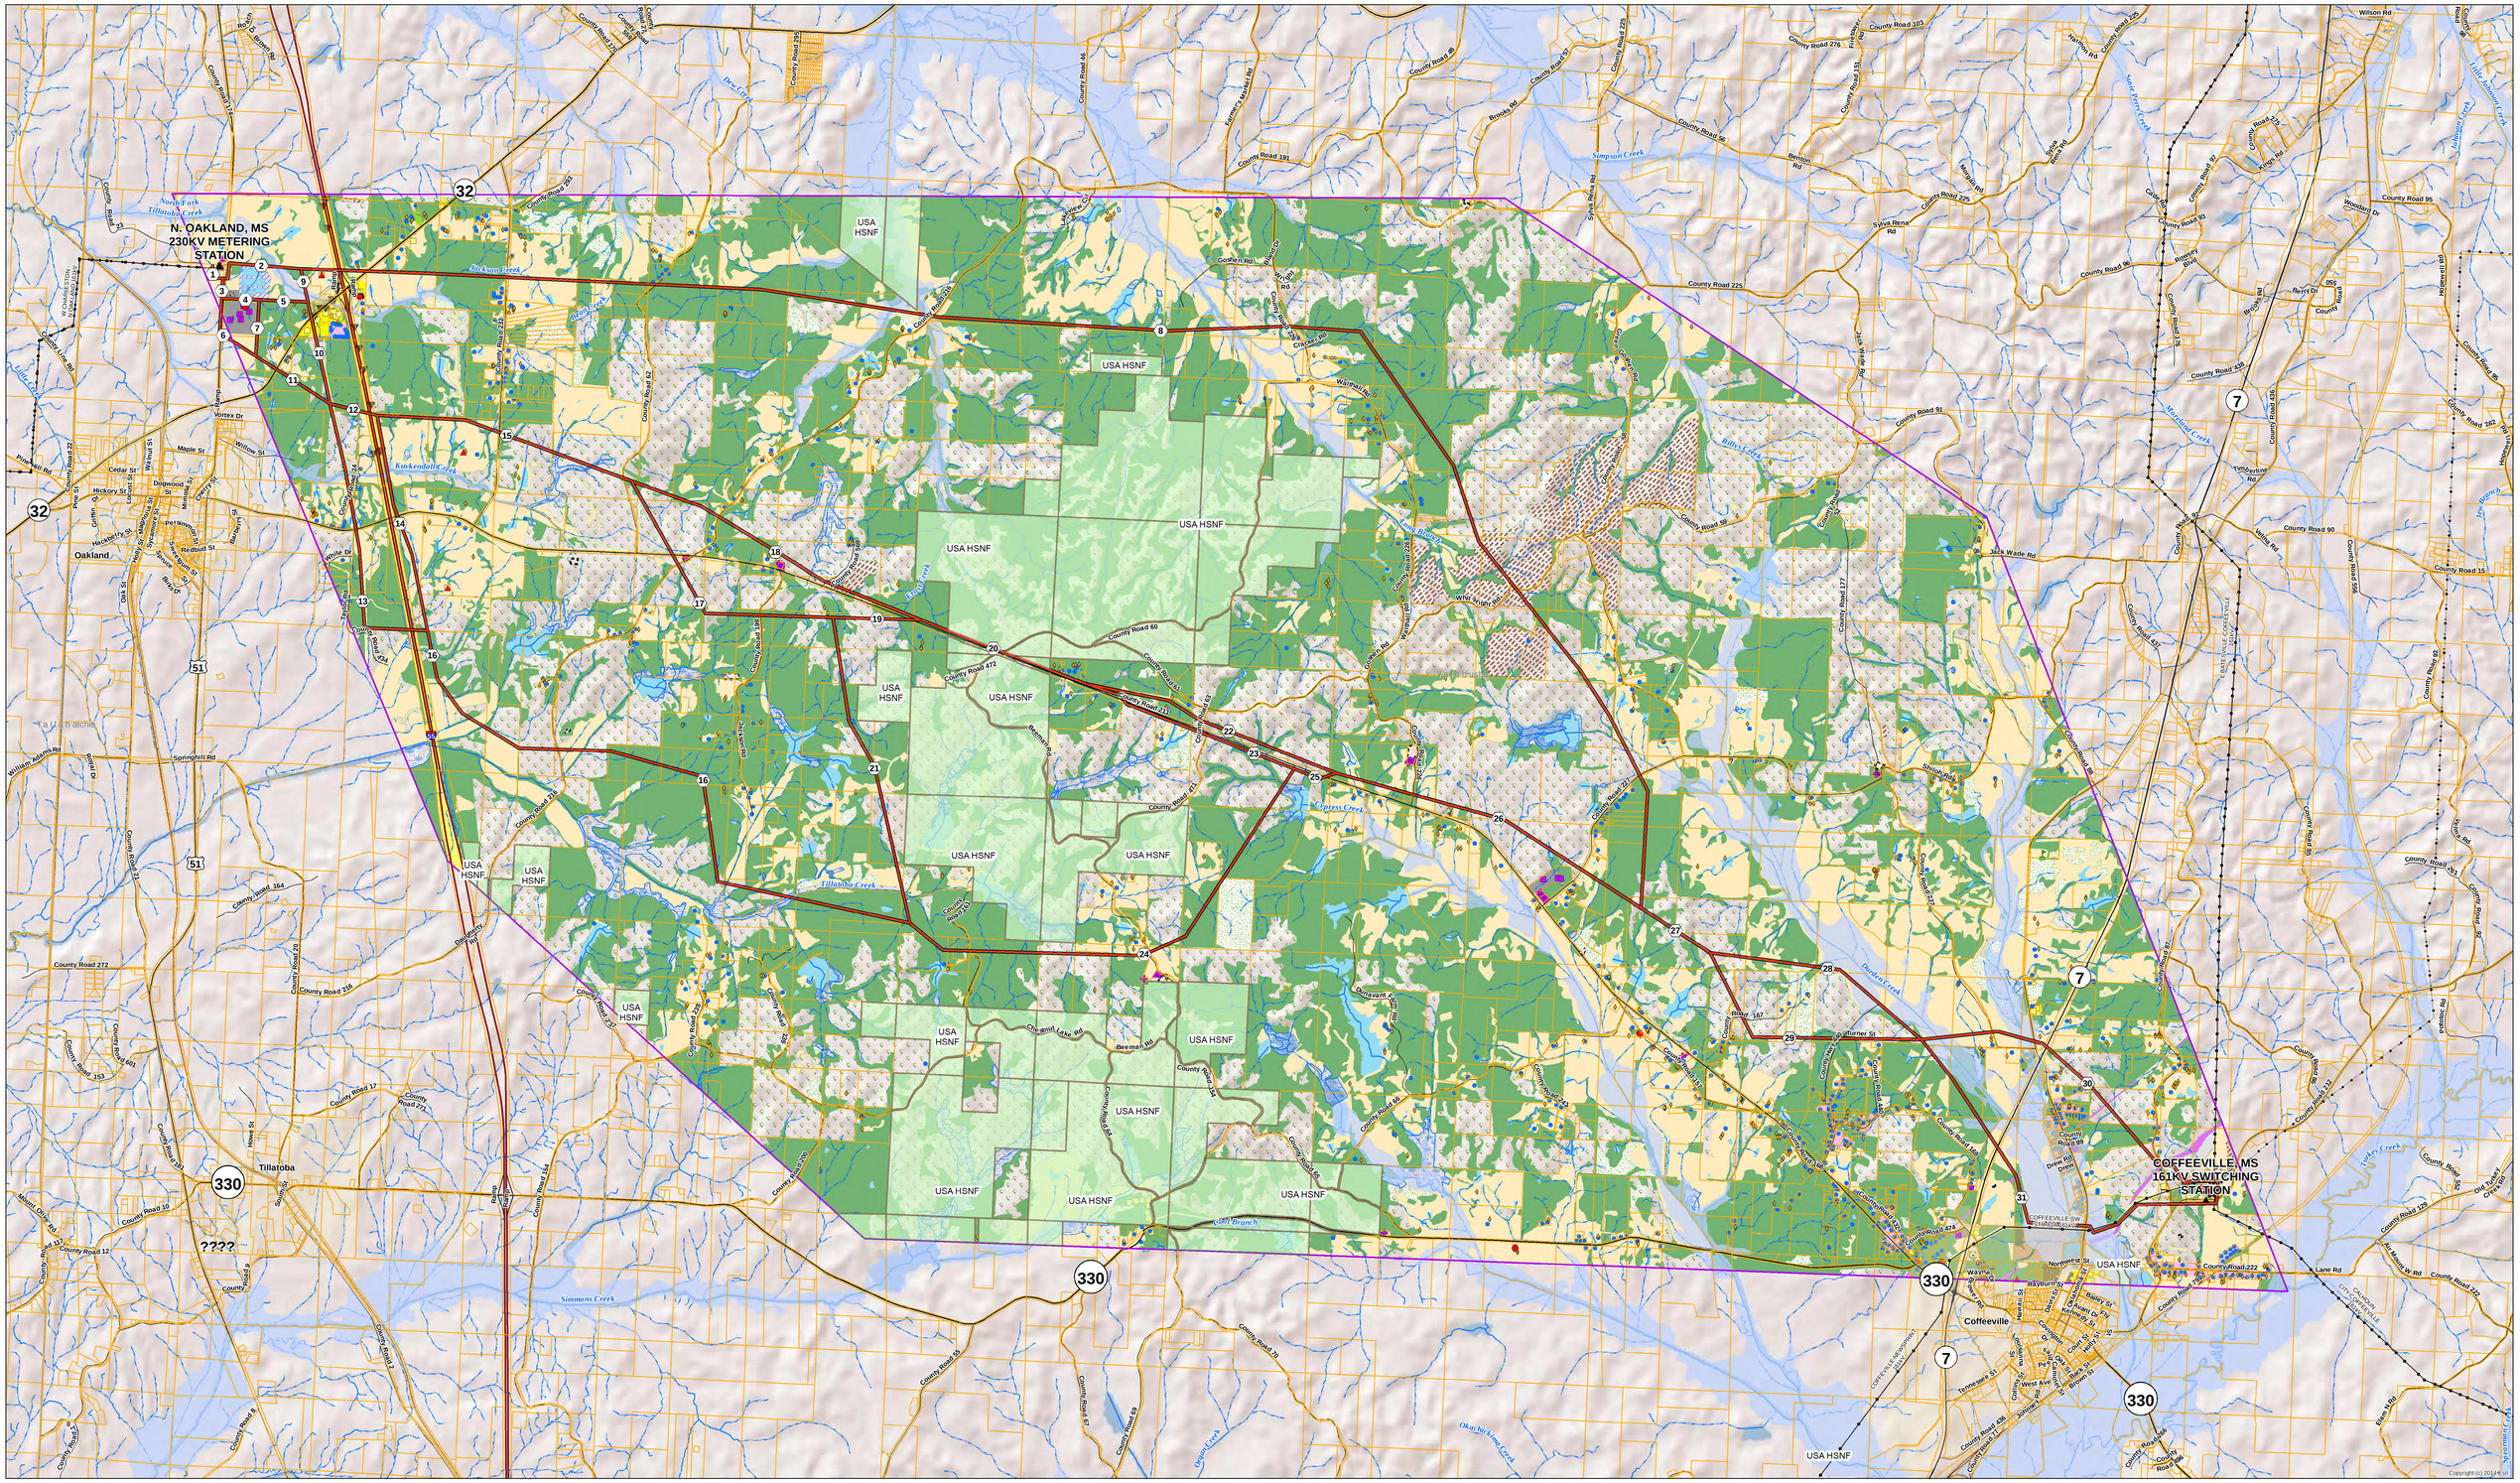

Alternative Route
Transmission Stations
Transmission Structures
Transmission Lines
Parcels
County Boundary
Econ. Dev. Ind. Site
Scaled Buildings
Perennial Stream
Intermittent Stream
Barren or Disturbed Land
Campground
Cemetery
Commercial,Service,Institutional
Communication
Educational
Electric Transmission (ROW)
Forest
Forest Clear-cut
Industrial
Major Highway (ROW)
Openland
Park
Pipeline (ROW)
Plantation
Religious
Residential
Shrub/Scrub
Substation
Water
Water Tank
Water Treatment
Wetland
Barn
Church
Commercial
Dwelling
Industrial
Industrial, Gas or Oil Tank
Lookout Tower
Oversized Structures
Radio Tower
School
Water Tank
USA HSNFtracts

FEMA Flood Hazard Zone

FEMA 100 Year Flood Zone
FEMA Floodway
FEMA 500 Year Flood Zone

Copyright (c) 2014 TVA